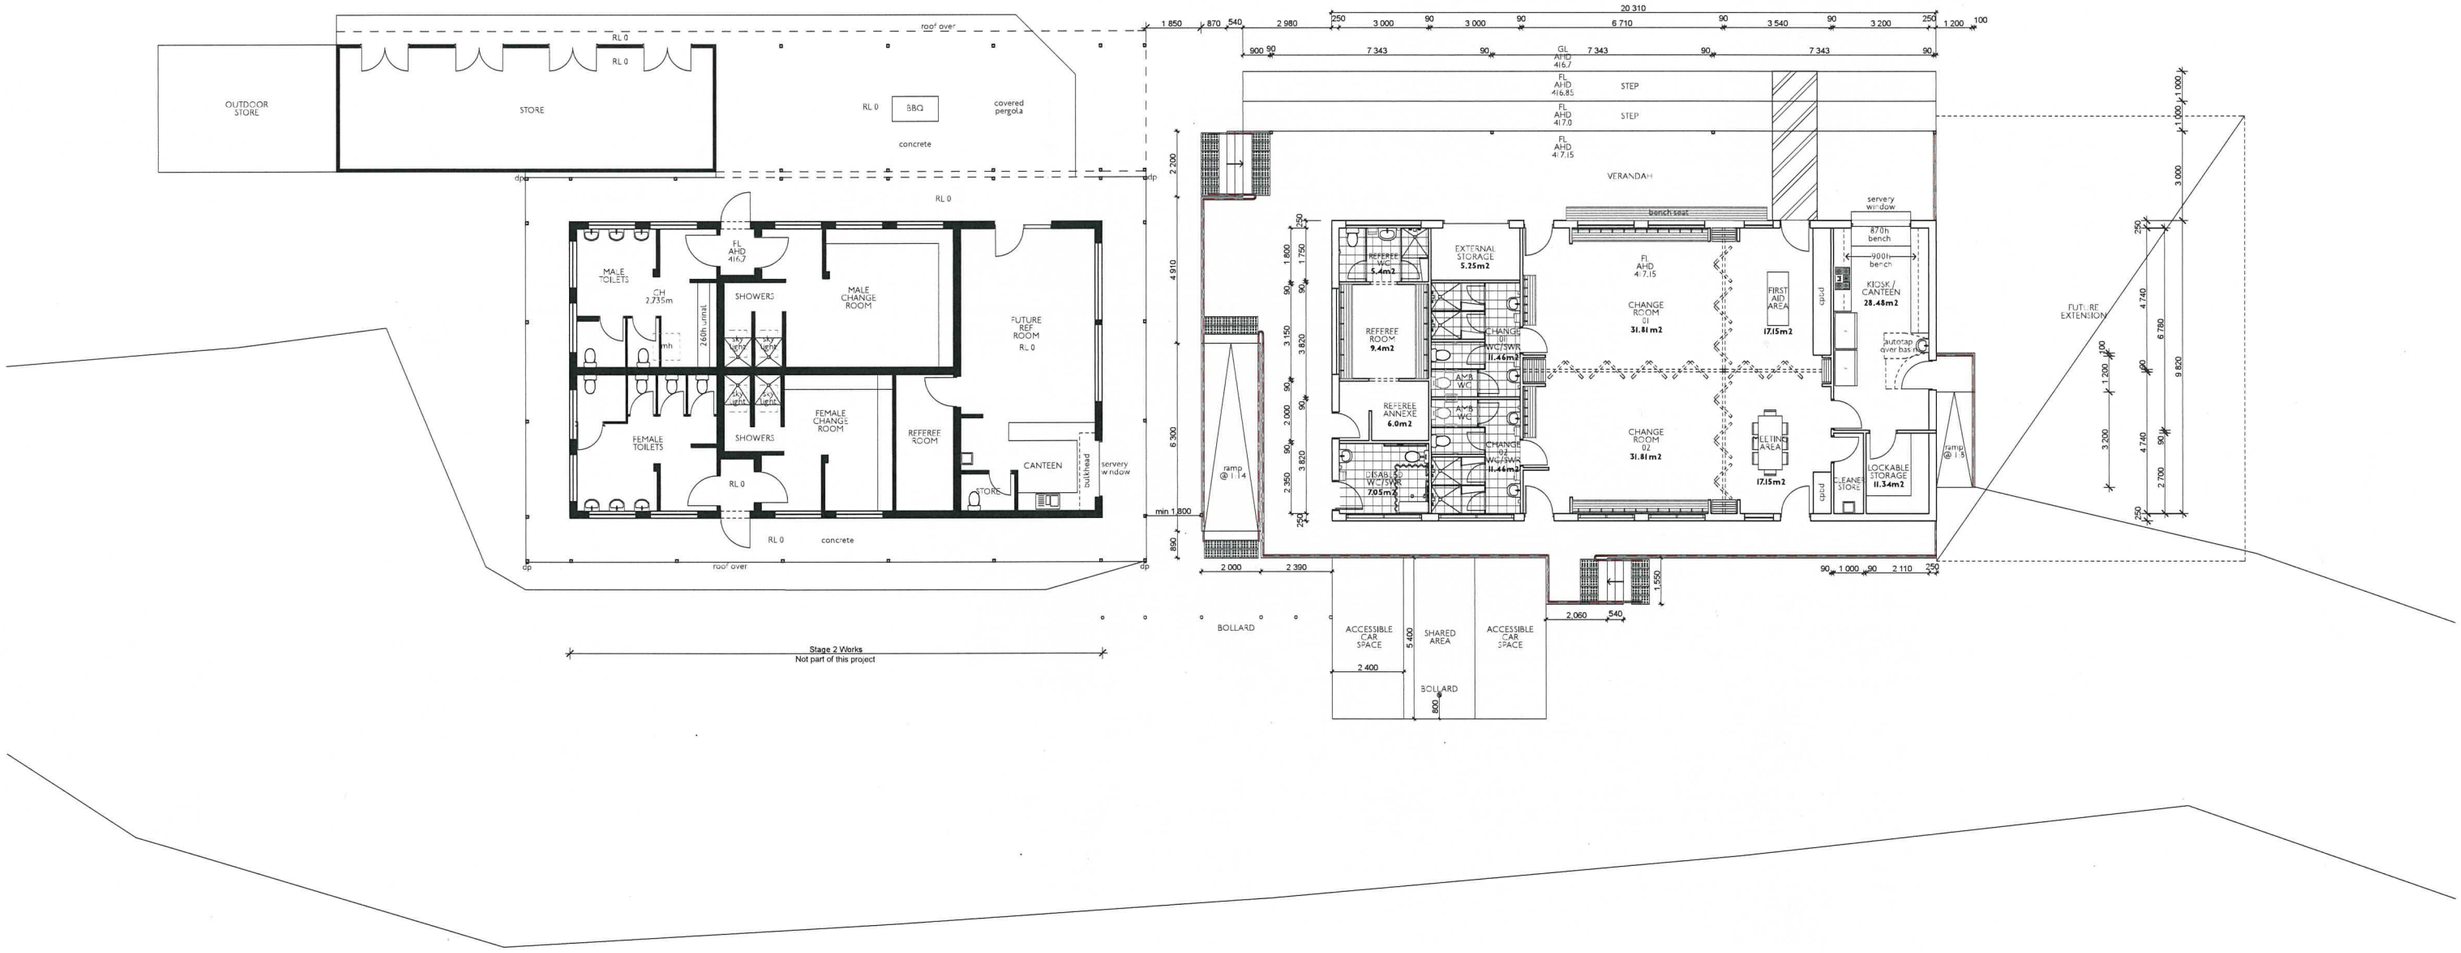

1 GROUND FLOOR PLAN - PROPOSED
1:100

Rev	Date	Status	Description
-	-	STATUS	-

© Architecture Matters Pty Ltd
Except as allowed under copyright act, no part of this drawing may be reproduced or otherwise dealt with without written permission of Architecture Matters Pty Ltd.

ARCHITECT
Architecture Matters Pty Ltd
Suite 4, Level One,
508 Queensberry Street
North Melbourne, VIC, 3051
T (03) 9329 7063
F (03) 9329 7919
www.architecturematters.com.au

SECONDARY CONSULTANTS

CIVIL & STRUCTURAL ENGINEER
Company
T (03) xxxx xxxx / F (03) xxxx xxxx
xx@email.com.au

SERVICES ENGINEER
Company
T (03) xxxx xxxx / F (03) xxxx xxxx
xx@email.com.au

BUILDING SURVEYOR
Company
T(03) xxxx xxxx / F(03) xxxx xxxx
xx@email.com.au

CLIENT LOGO

CLIENT DETAILS
MACEDON RANGES SHIRE COUNCIL
129-141 McAllison Street
Kyneton VIC 3444

PROJECT
DIXON FIELDS
PAVILLION EXTENSION
ROBERTSON STREET,
GISBORNE VIC 3437

PROJECT NUMBER
1523

DRAWING
GROUND FLOOR PLAN - PROPOSED
Scale: AS SHOWN @ A1
Date: 3/08/2015

SD01